D 15m WIDE

LEGEND

- -PROPERTY BOUNDARY
- -EASEMENT FOR SEWER SERVICE - 1.0m WIDE. RESTRICTION ON USE - 1.0m WIDE.
- ✳ 3·60 - FINISHED SURFACE LEVEL
- ◎ - SEWER SERVICE - HOUSE CONNECTION POINT

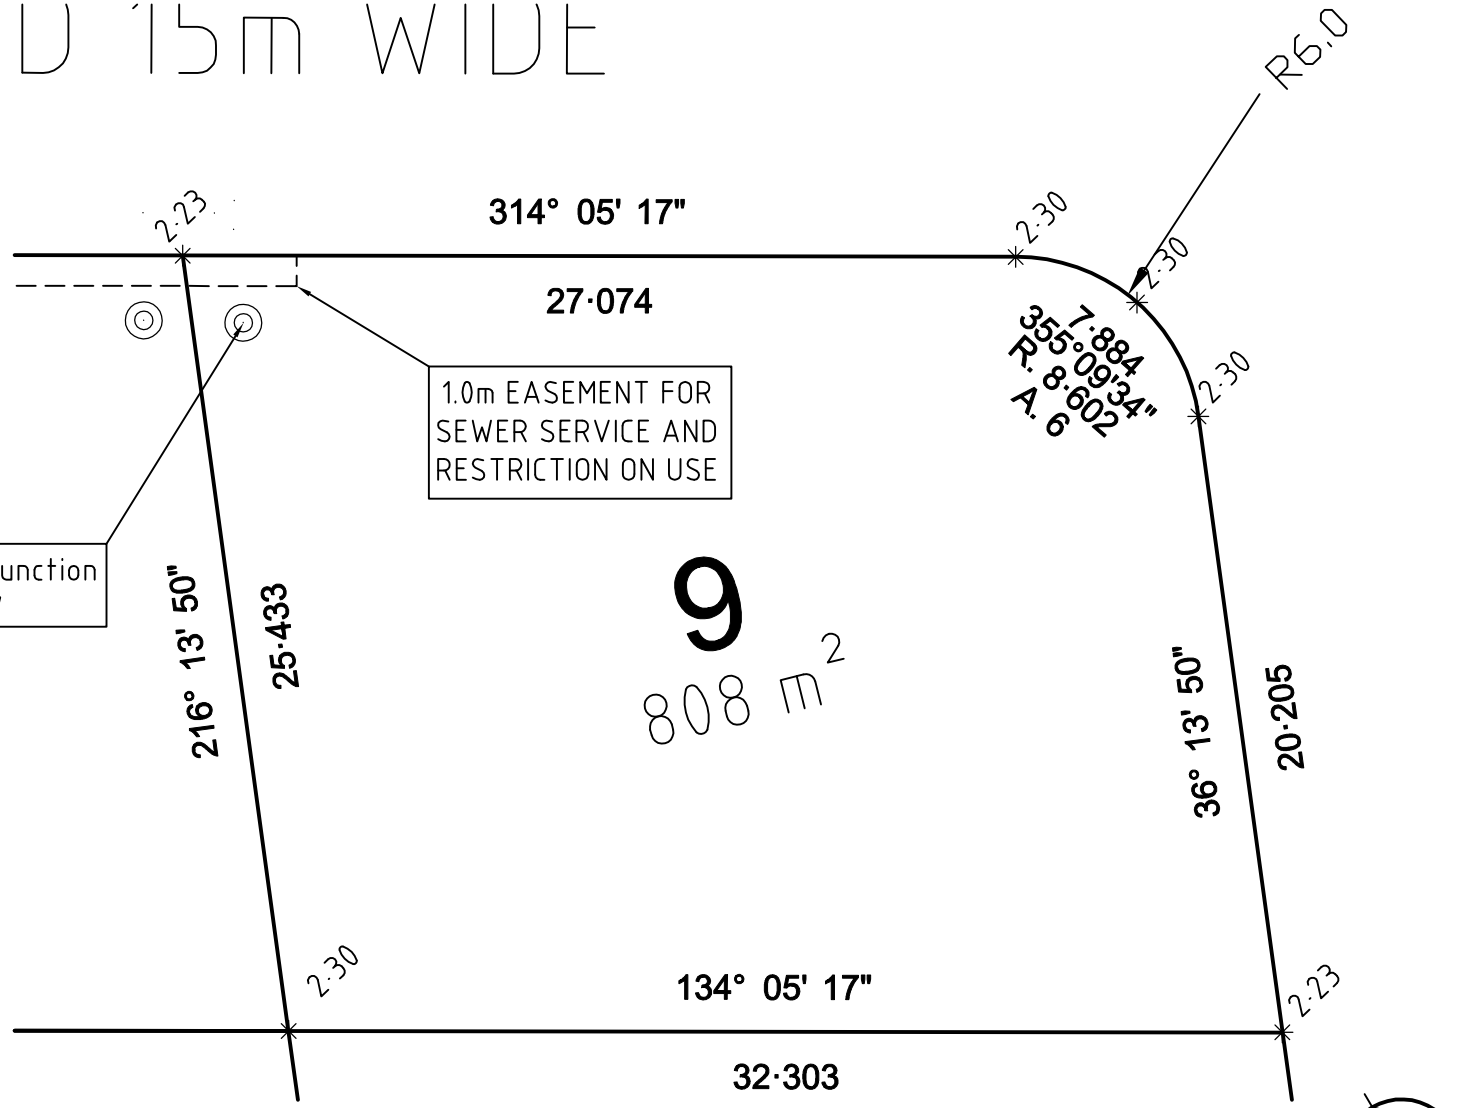

Do not scale drawing. Use written dimensions only
This plan is copyright © All rights reserved.

PROJECT: Riveroaks Development, Pacific Highway, Ballina, Lot 11 DP 1122527	TITLE: Disclose Plan, Lot 9	ARDILL PAYNE & PARTNERS	Scale at A4 1:250 / Datum AHD
	CLIENT: Rayshield Pty. Ltd.	Consulting Civil and Structural Engineers, Project Managers Town Planners & Surveyors	Design APP / Date 2010-04-08
		79 Tamar Street, P.O. Box 20, BALLINA NSW 2478	Drawn MAM / File 6607-DISC PLAN
		Ph. 02 6686 3280, Fax 02 6686 7920, Email: info@ardillpayne.com.au, Website: www.ardillpayne.com.au	Dwg No. 6607 / Job No. DSP9